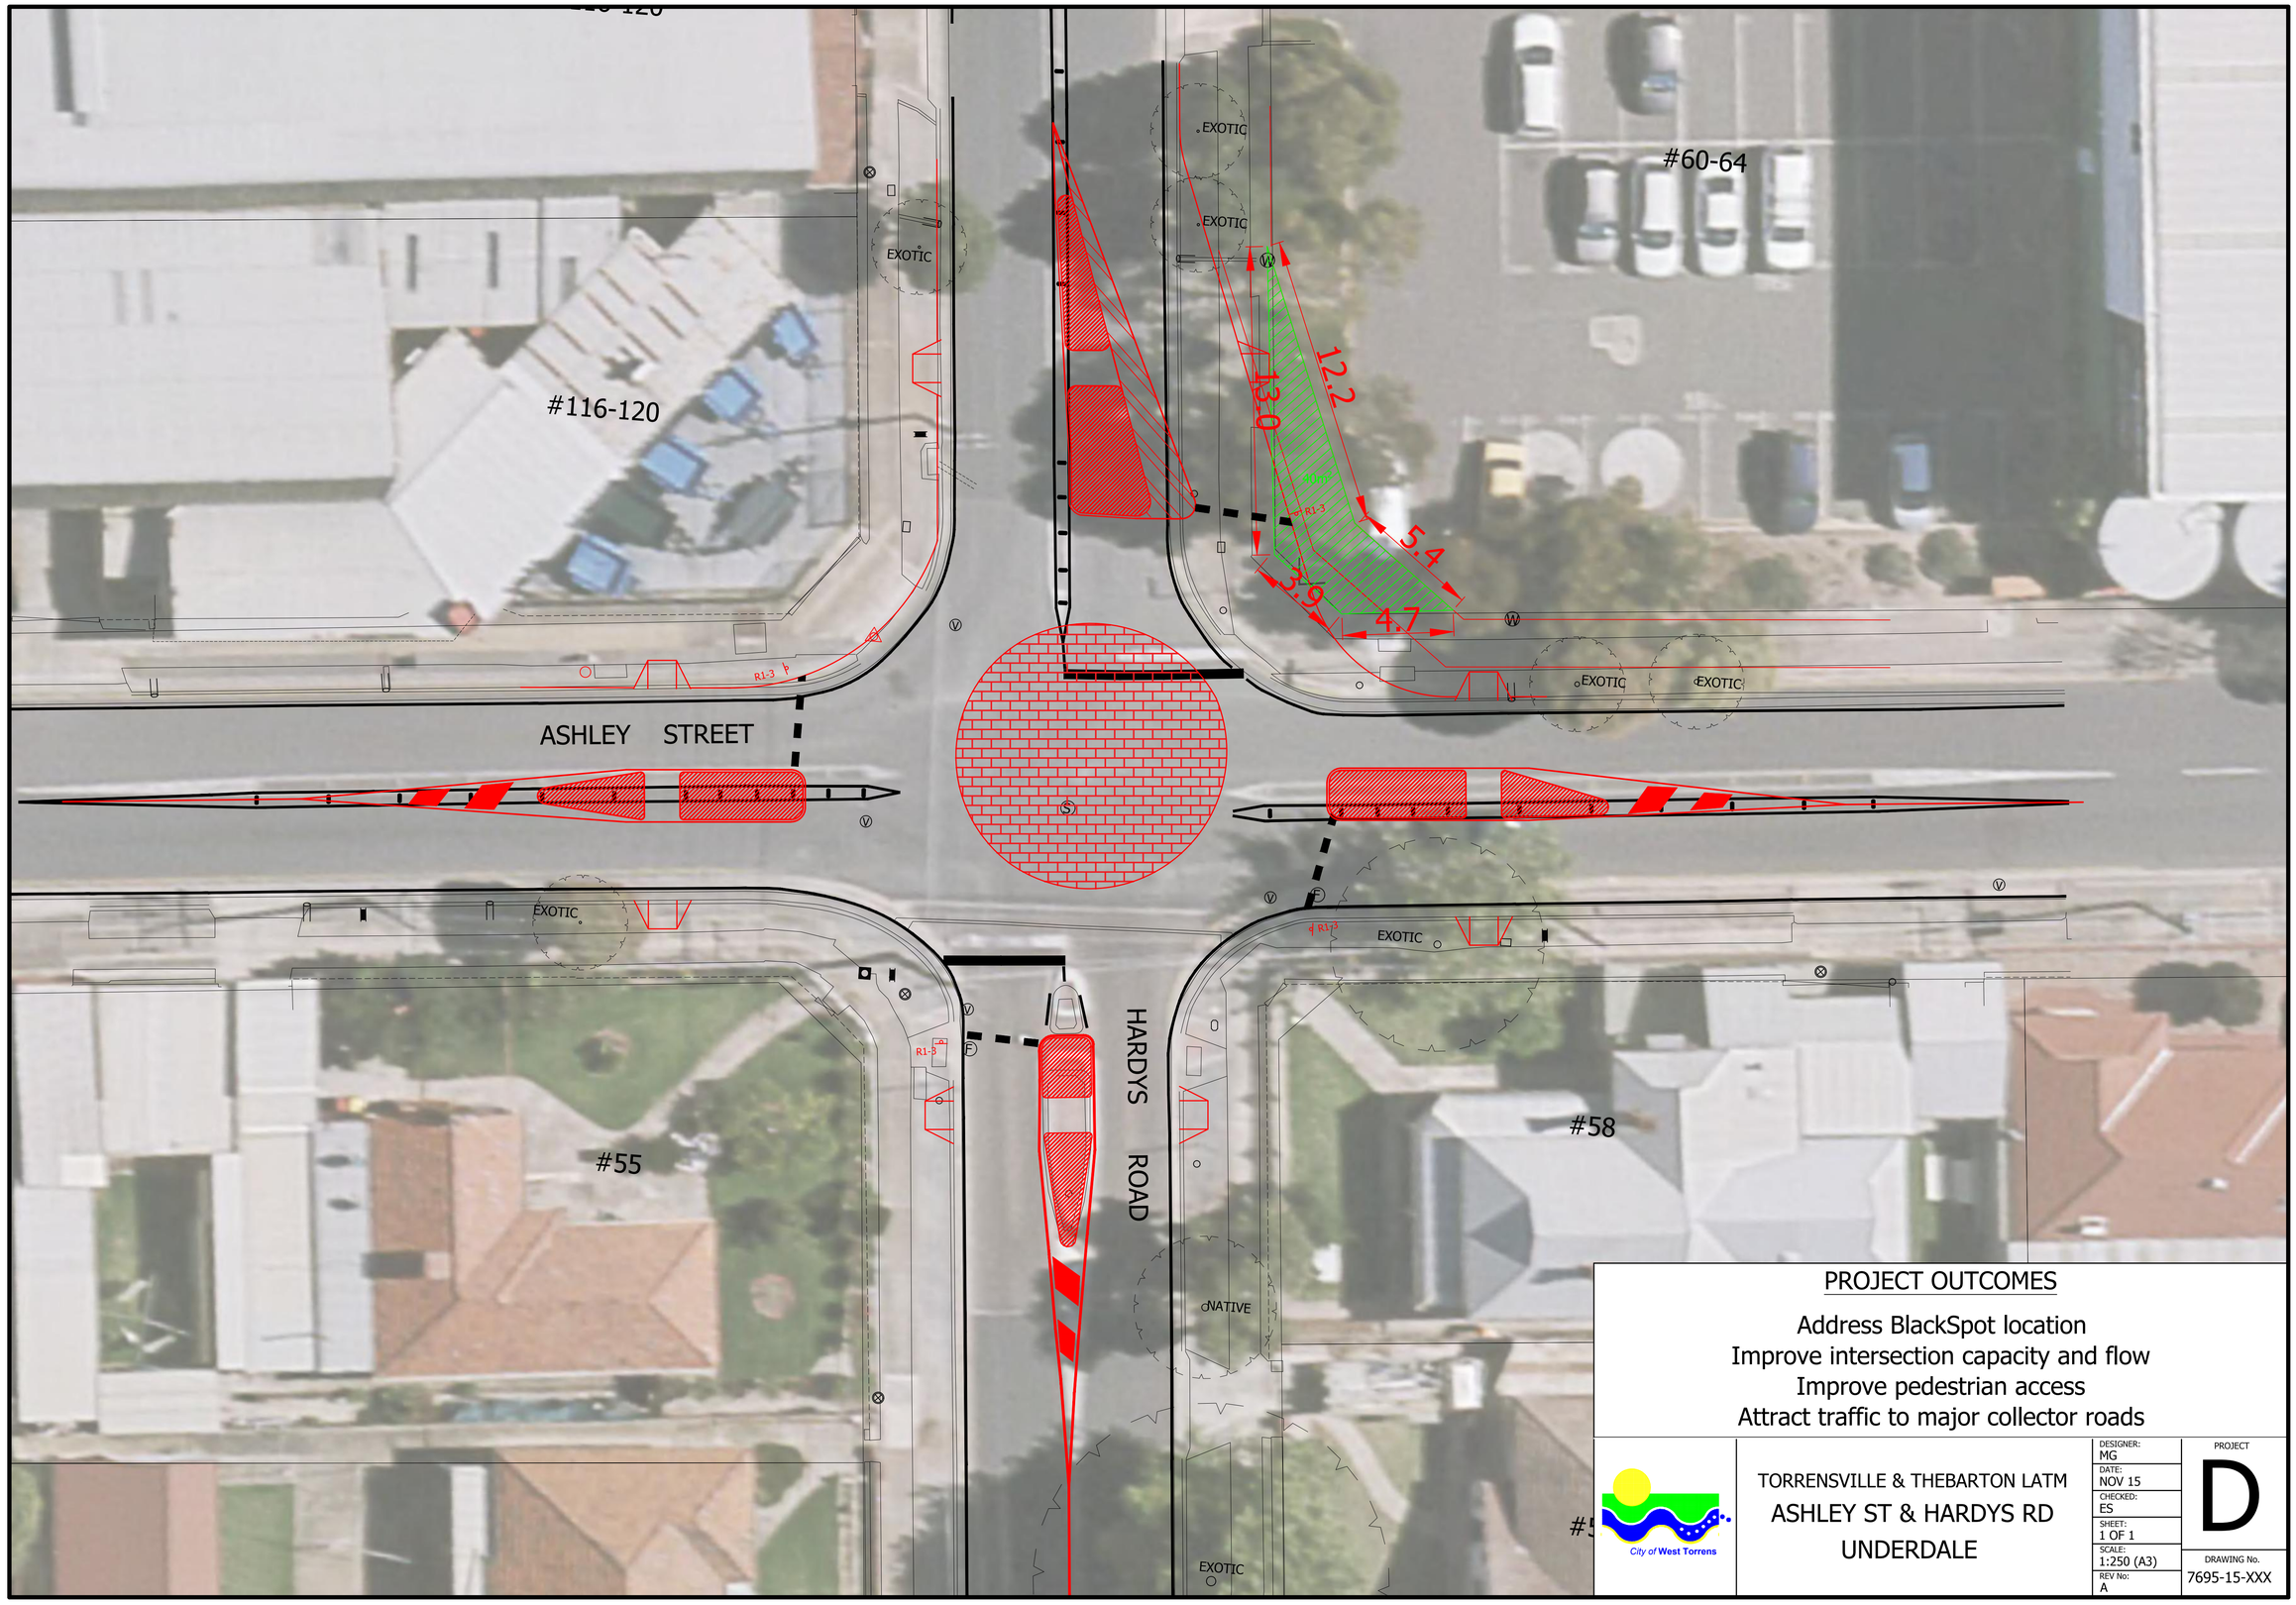

PROJECT OUTCOMES

Address BlackSpot location
Improve intersection capacity and flow
Improve pedestrian access
Attract traffic to major collector roads

City of West Torrens

TORRENSVILLE & THEBARTON LATM
ASHLEY ST & HARDYS RD
UNDERDALE

DESIGNER:	MG
DATE:	NOV 15
CHECKED:	ES
SHEET:	1 OF 1
SCALE:	1:250 (A3)
REV No:	A

PROJECT
D

DRAWING No.
7695-15-XXX